





STREAMSIDE VILLAS
KETTI VALLEY, NILGIRIS

CONCEPT PRESENTATION
AUGUST, 2015



UNIT C_ELEVATION




UNIT C_SECTION

UNIT C
ELEVATION, SECTION
1:100


kma

KAUSHIK MUKHERJEE ARCHITECTS
BANGALORE, INDIA

www.kmarchitects.co.in

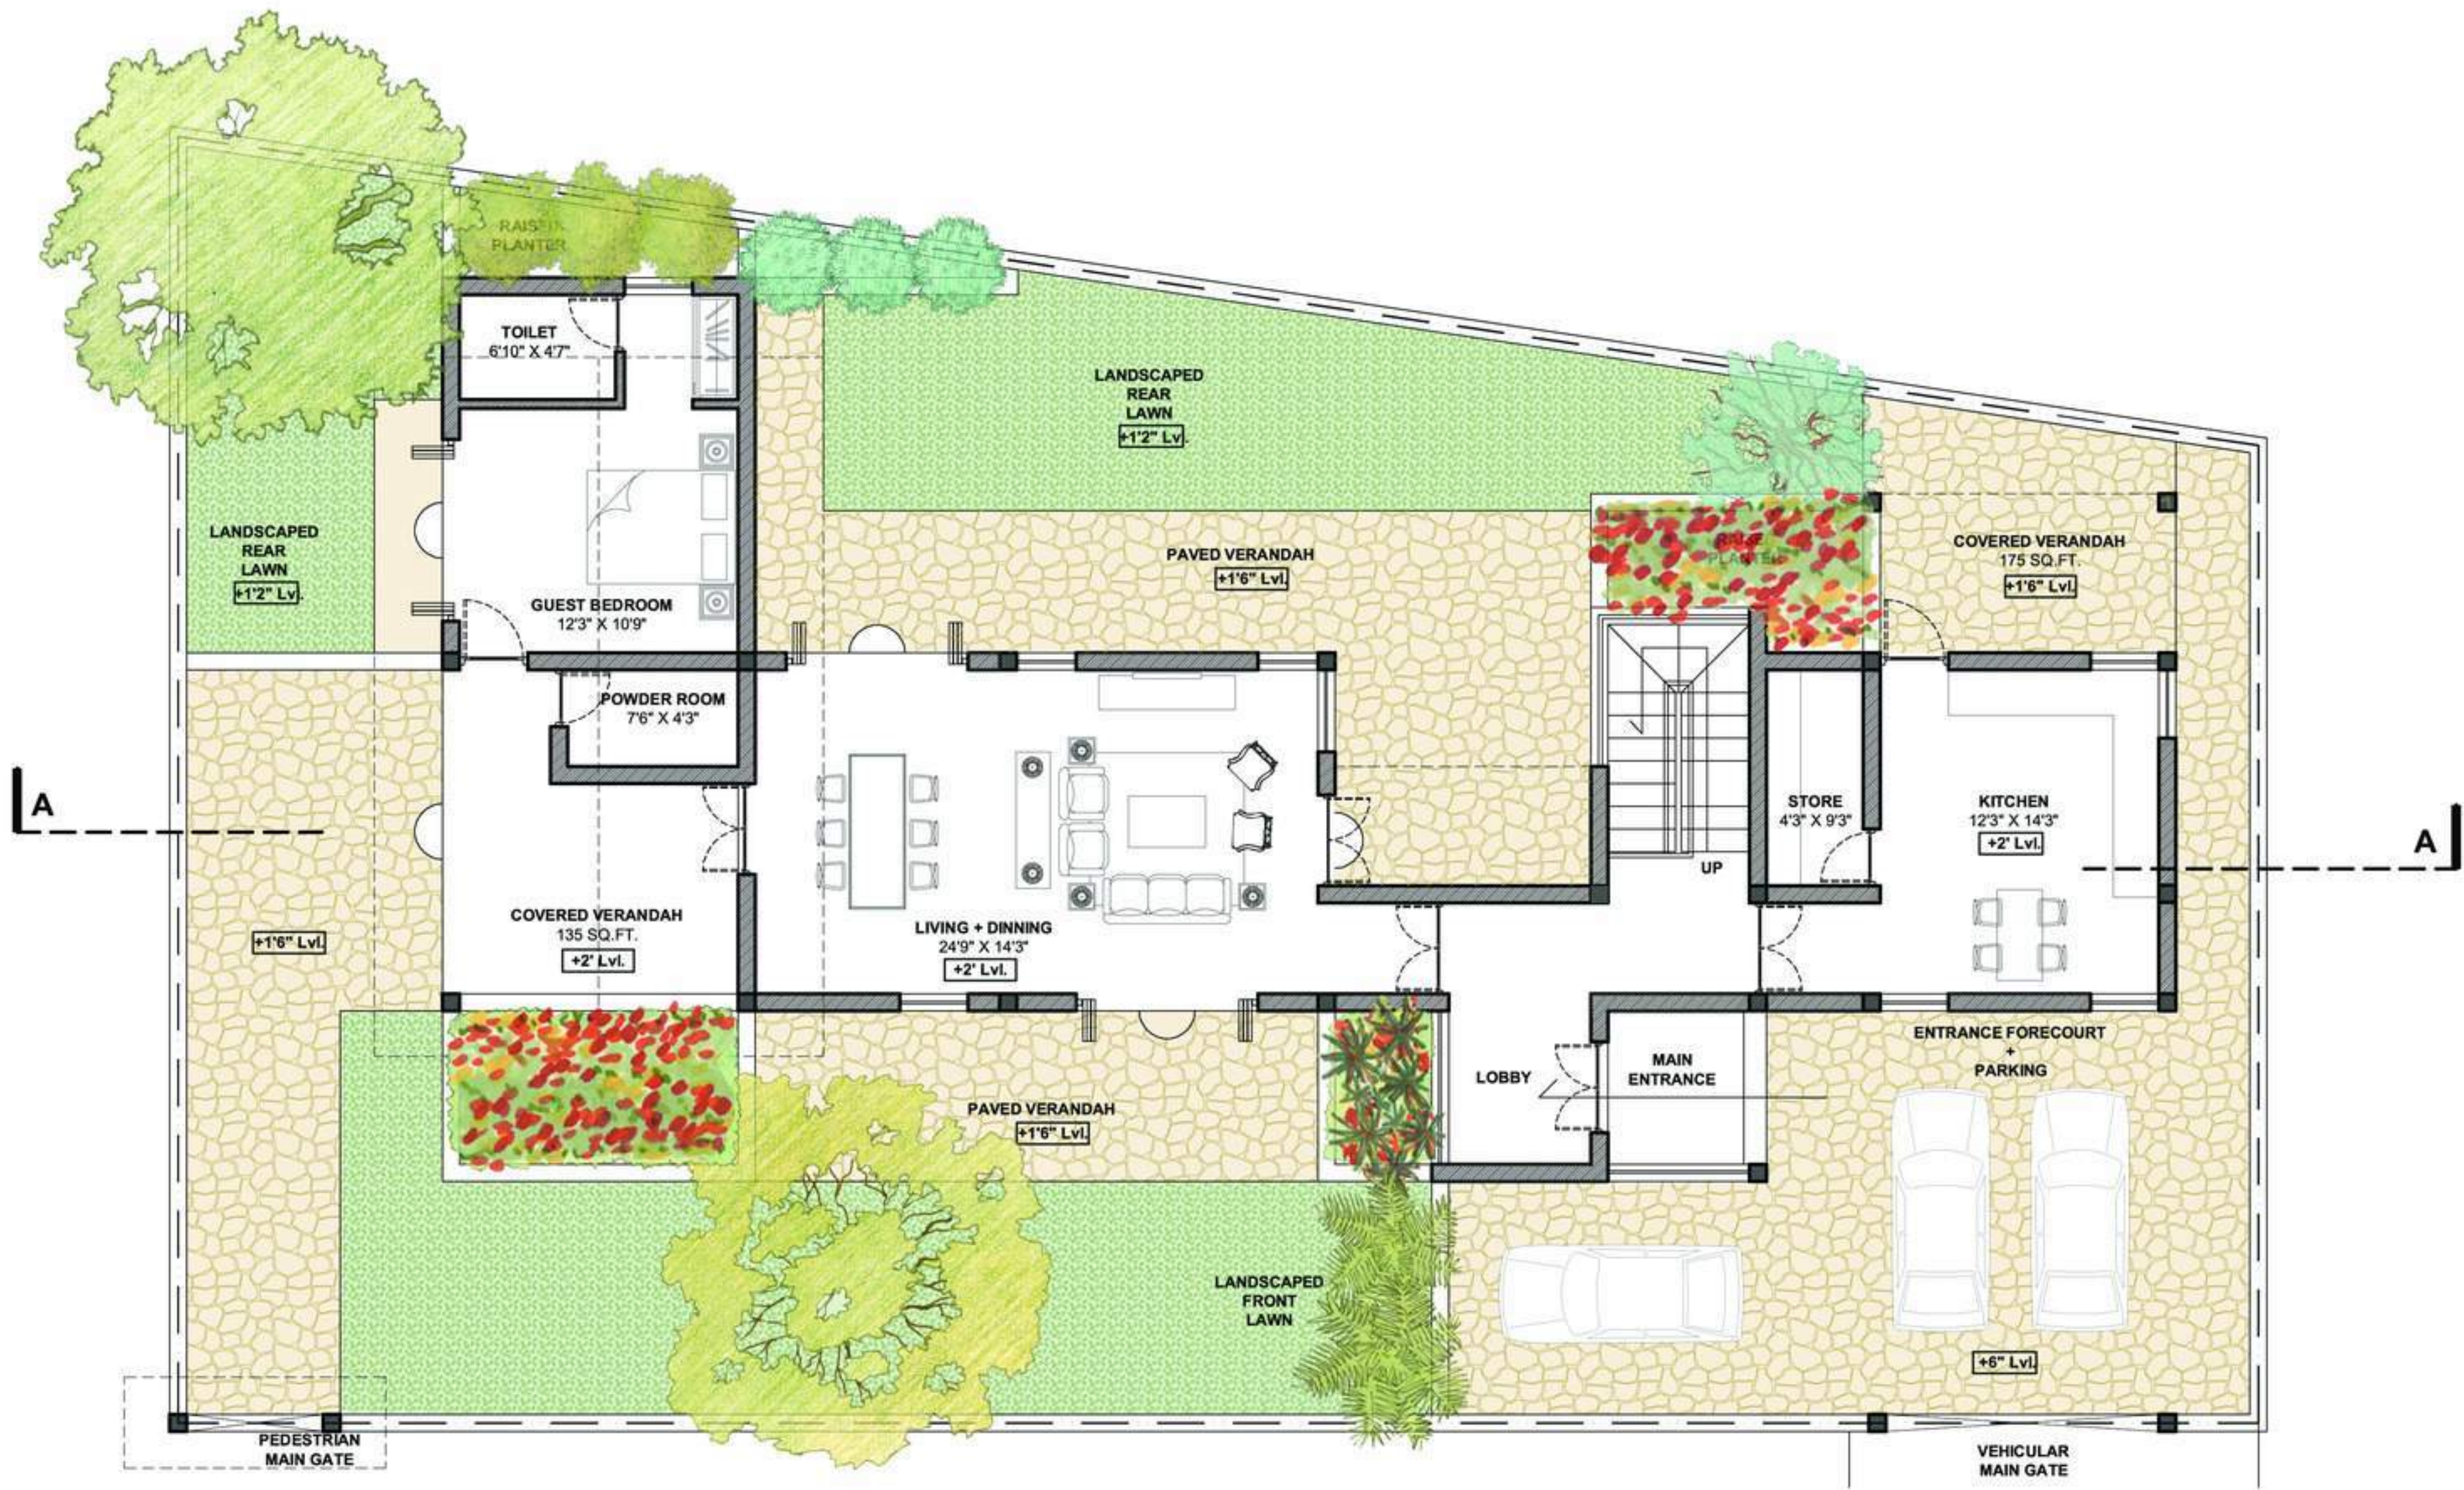

UNIT C
GROUND FLOOR PLAN
1:100

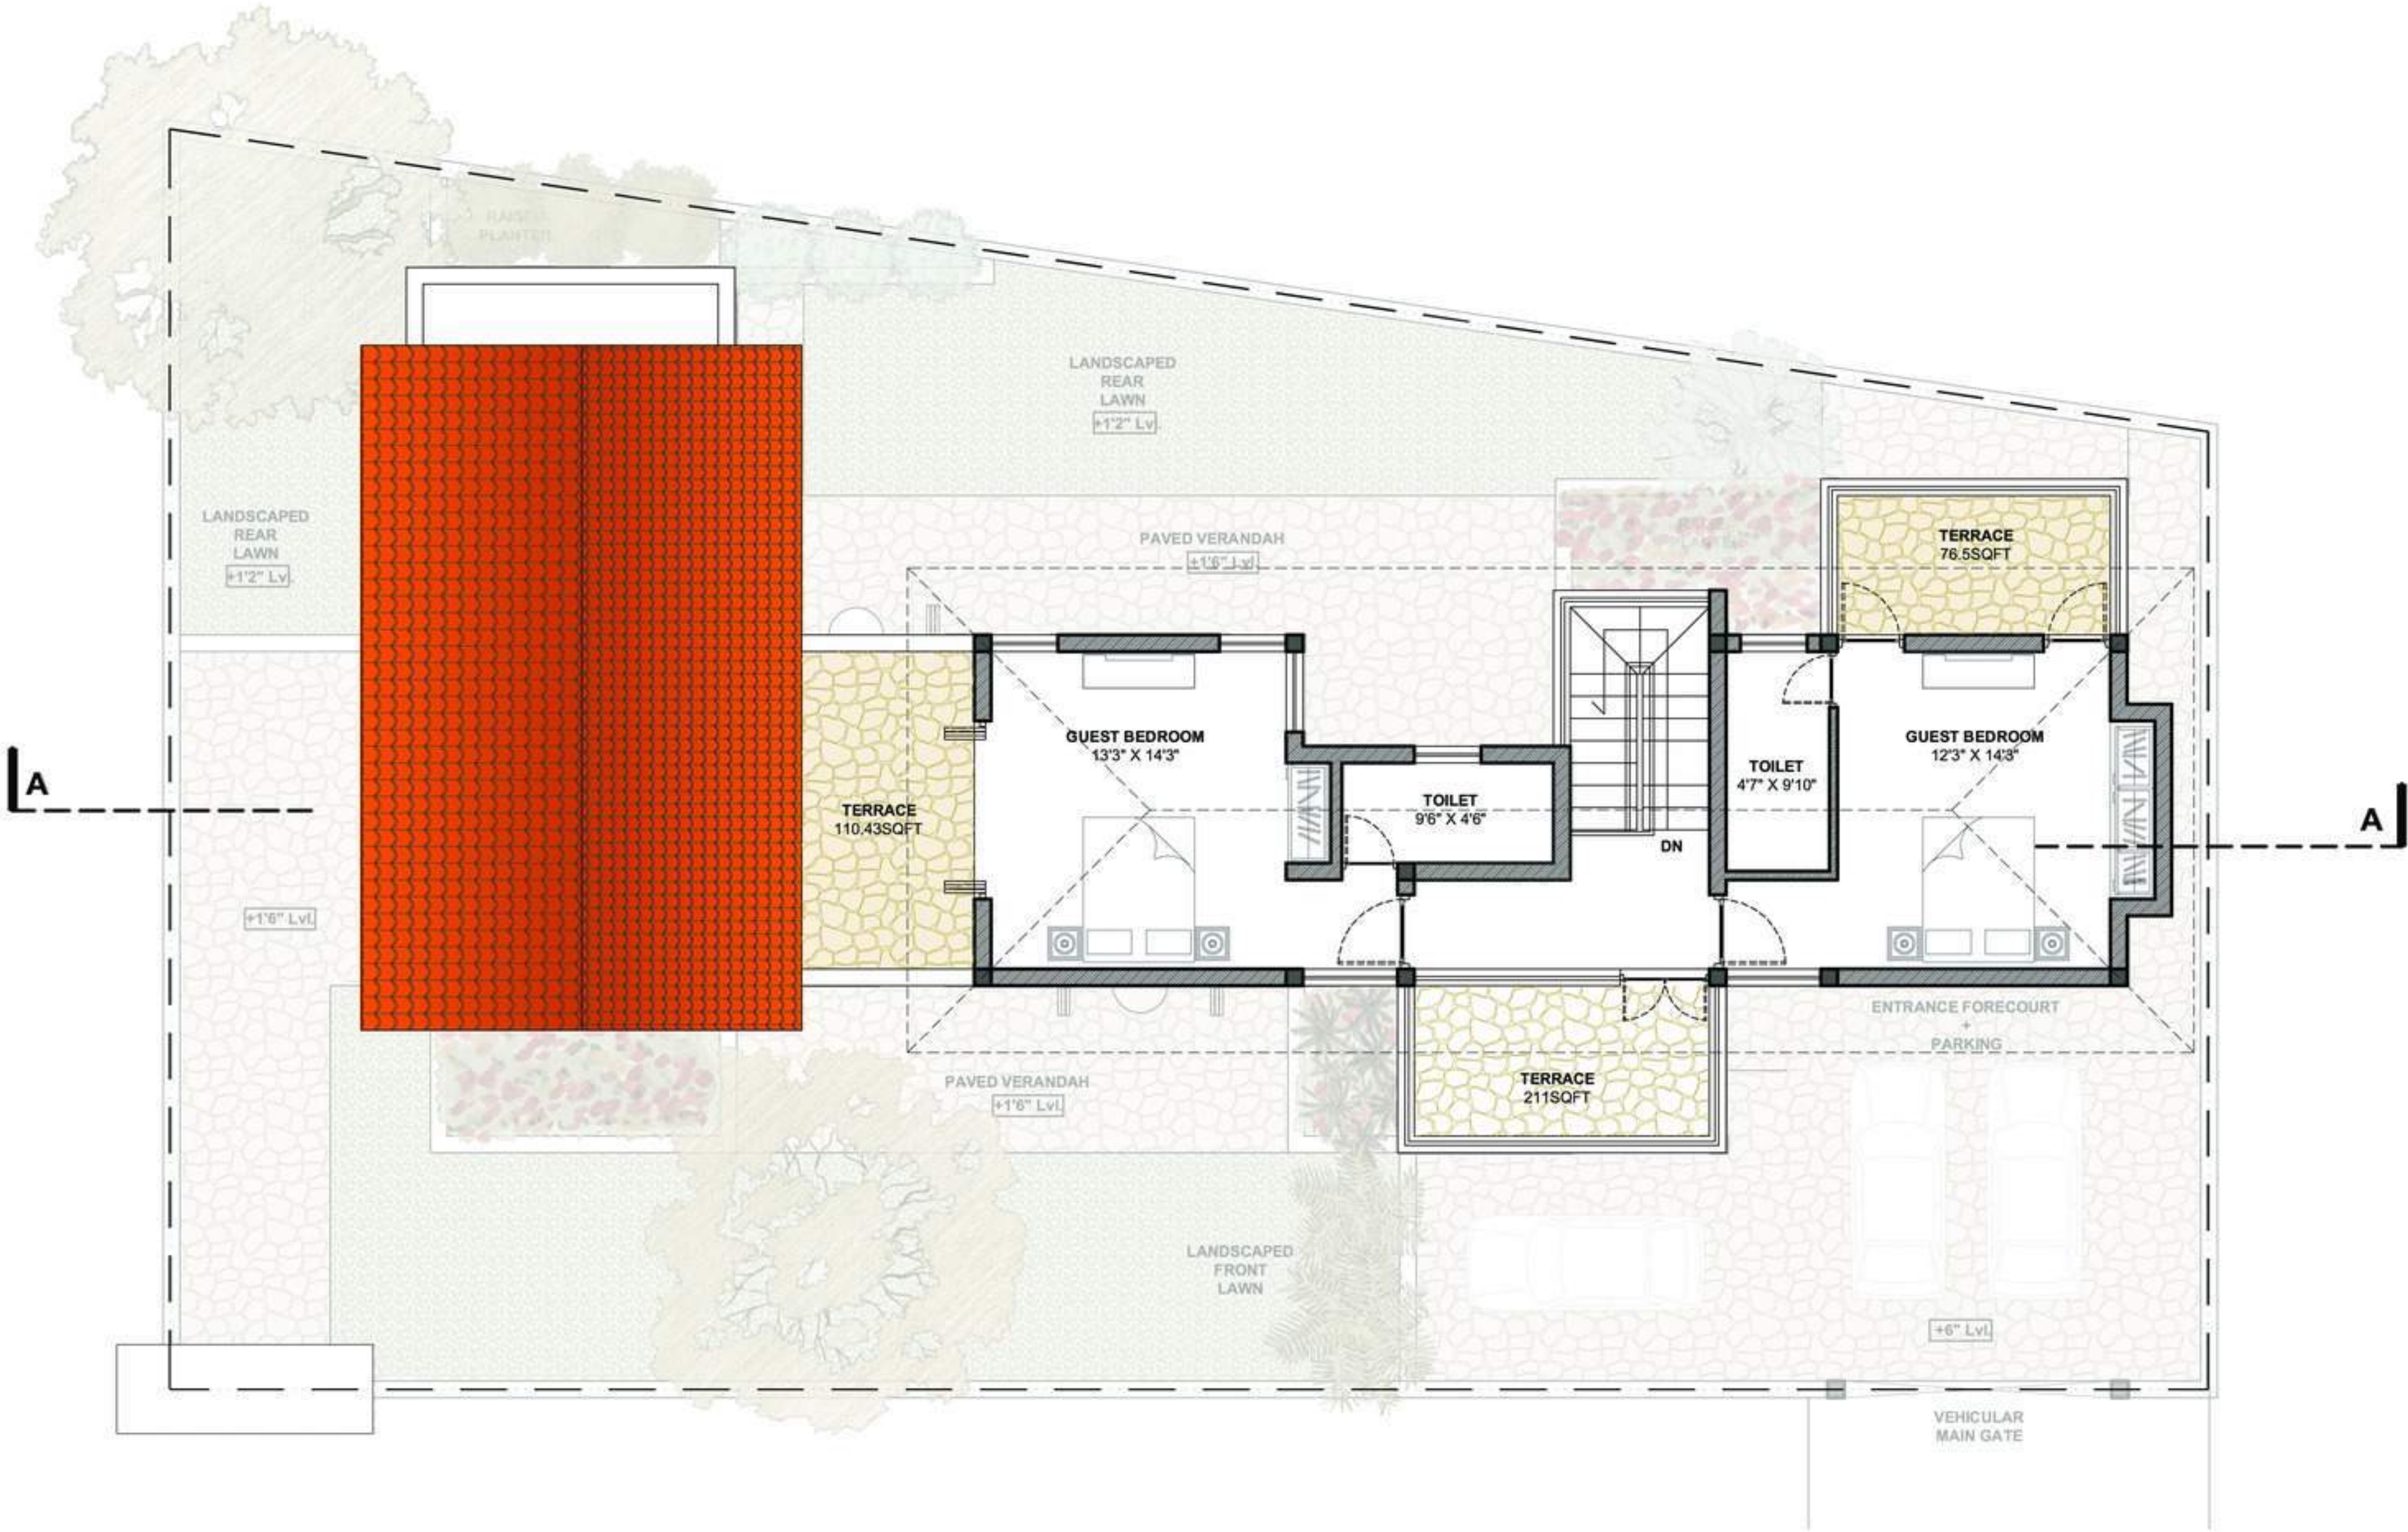

UNIT C
FIRST FLOOR PLAN
1:100