



STREAMSIDE VILLAS
KETTI VALLEY, NILGIRIS

CONCEPT PRESENTATION
AUGUST, 2015



UNIT B_ELEVATION




UNIT B_SECTION

UNIT B
ELEVATION, SECTION
1:100

kma

KAUSHIK MUKHERJEE ARCHITECTS
BANGALORE, INDIA

www.kmarchitects.co.in

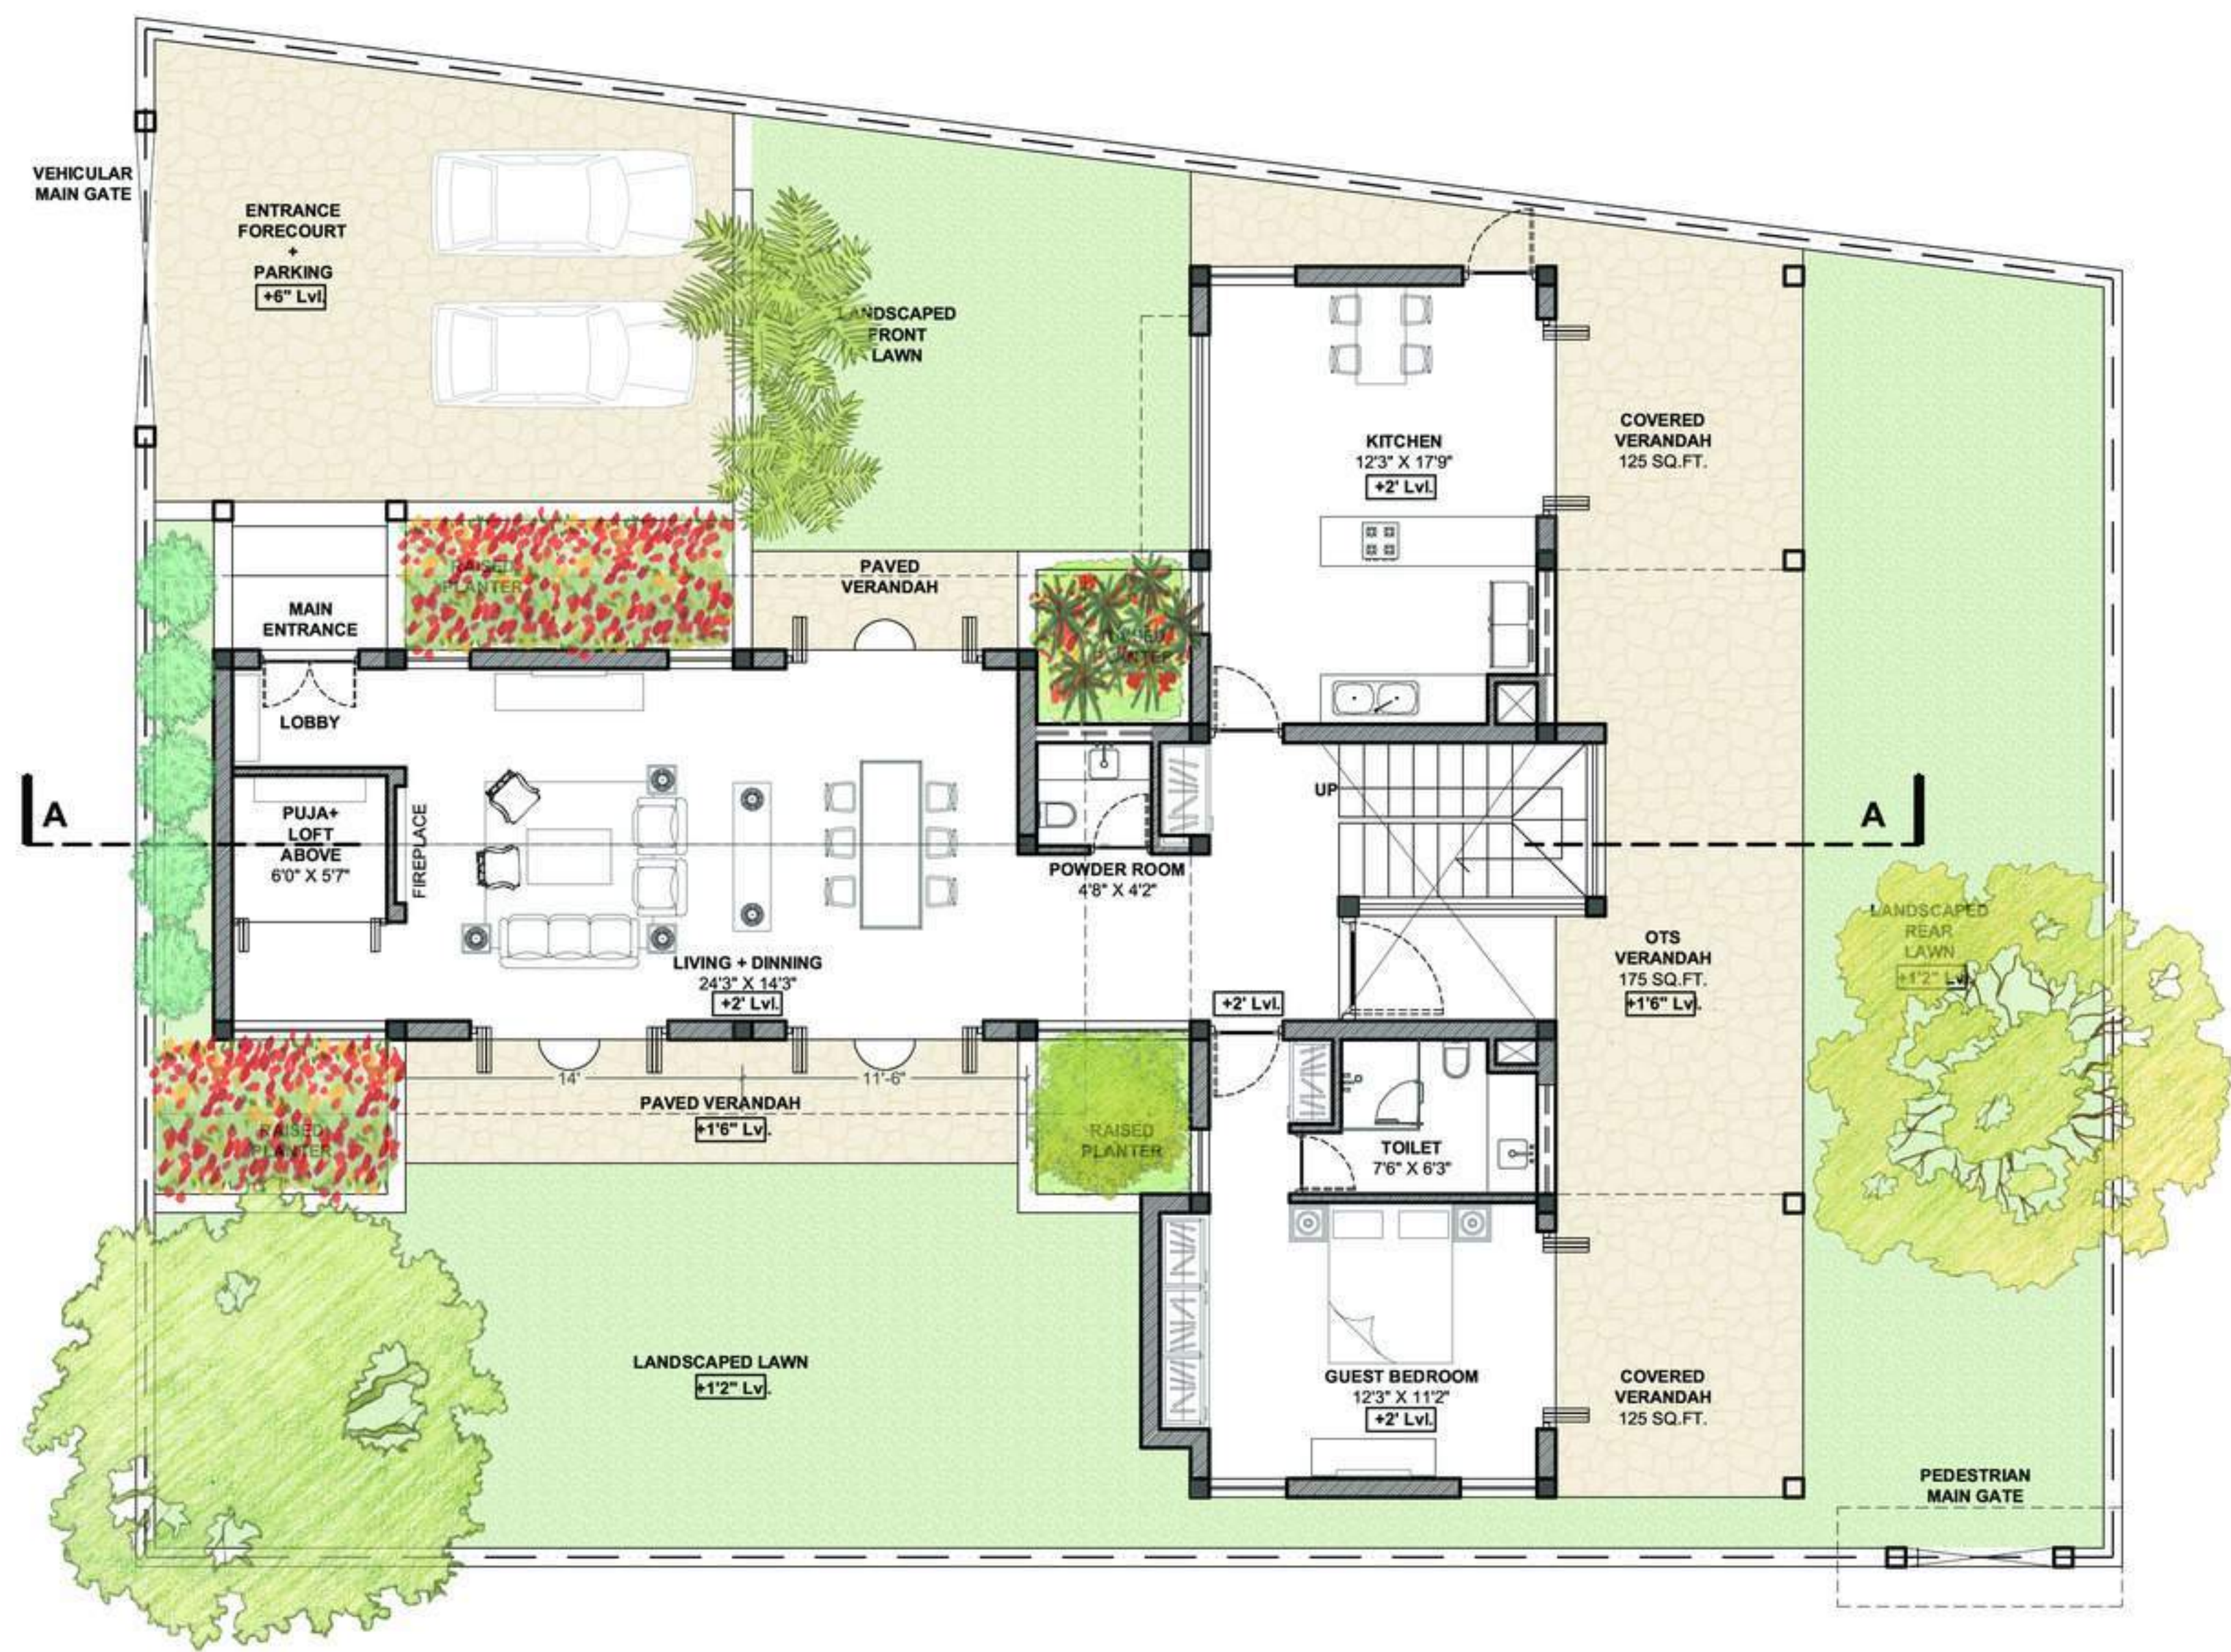

UNIT B
GROUND FLOOR PLAN
1:100

kma

KAUSHIK MUKHERJEE ARCHITECTS
BANGALORE, INDIA

www.kmarchitects.co.in



UNIT B
FIRST FLOOR PLAN
1:100

kma

KAUSHIK MUKHERJEE ARCHITECTS
BANGALORE, INDIA

www.kmarchitects.co.in